VILLAGE *of* MONEE, ILLINOIS

2021 MONEE ROADWAY MAINTENANCE, DRAINAGE, AND WATER MAIN PROJECT

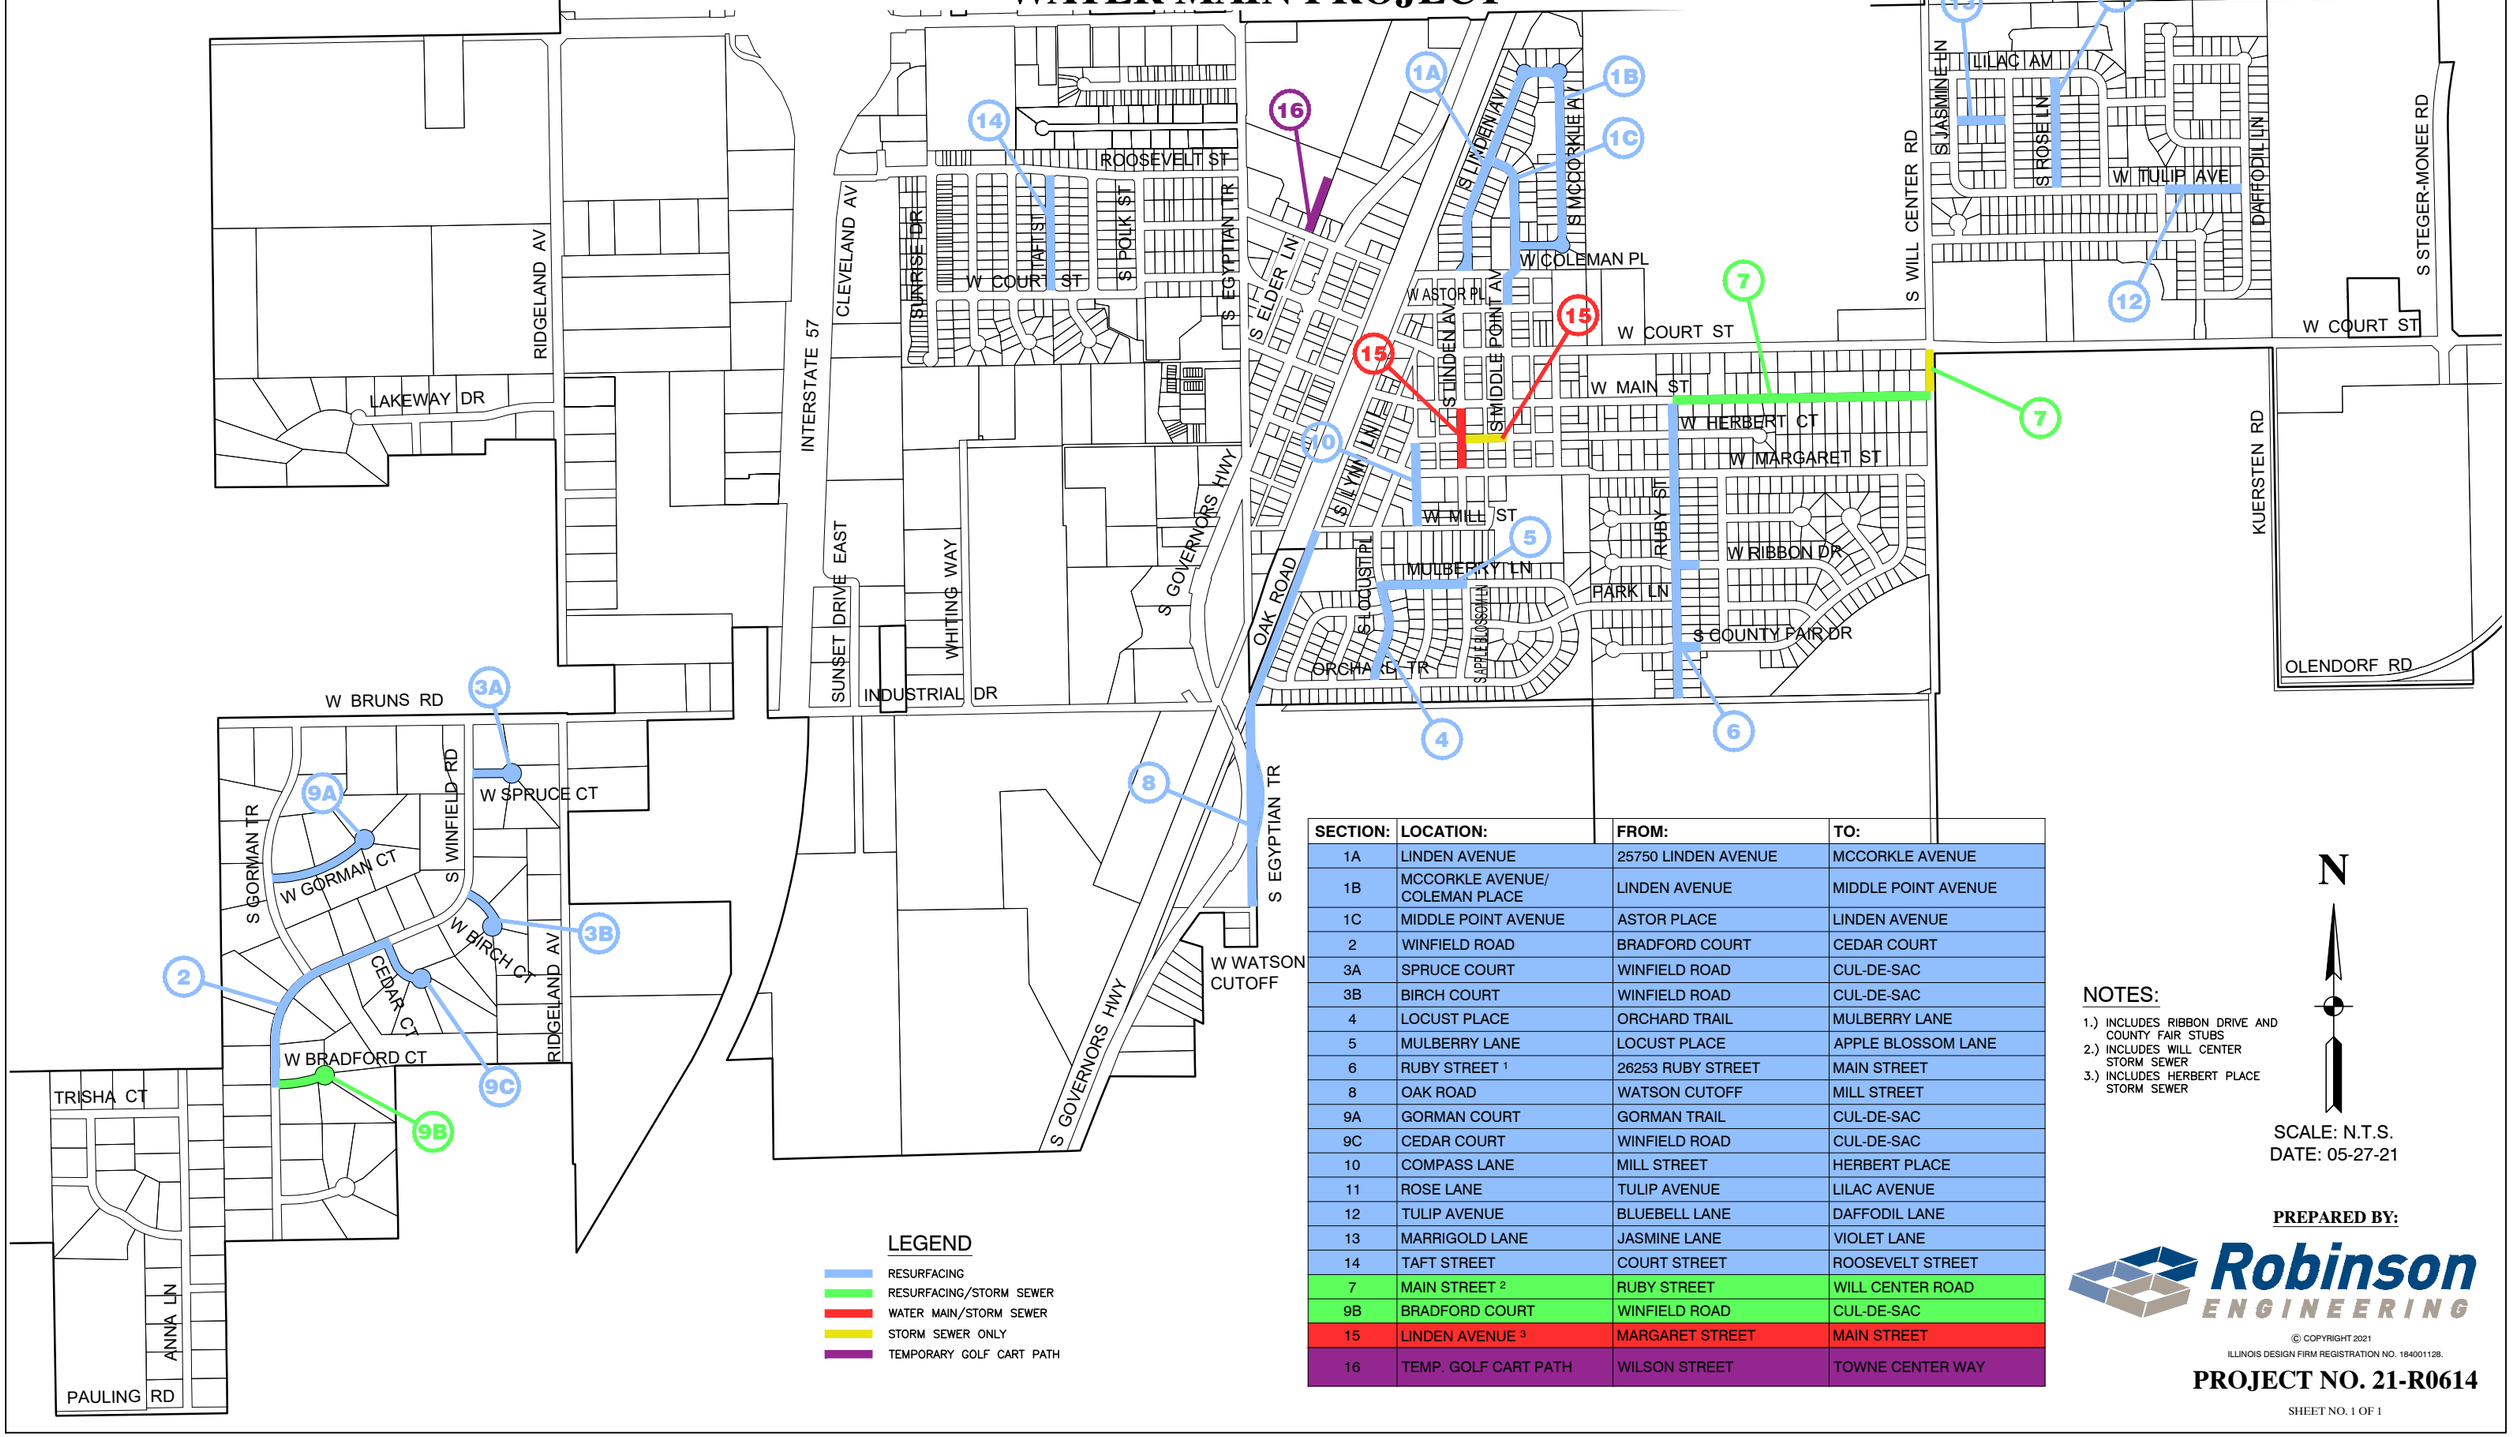

SECTION:	LOCATION:	FROM:	TO:
1A	LINDEN AVENUE	25750 LINDEN AVENUE	MCCORKLE AVENUE
1B	MCCORKLE AVENUE/ COLEMAN PLACE	LINDEN AVENUE	MIDDLE POINT AVENUE
1C	MIDDLE POINT AVENUE	ASTOR PLACE	LINDEN AVENUE
2	WINFIELD ROAD	BRADFORD COURT	CEDAR COURT
3A	SPRUCE COURT	WINFIELD ROAD	CUL-DE-SAC
3B	BIRCH COURT	WINFIELD ROAD	CUL-DE-SAC
4	LOCUST PLACE	ORCHARD TRAIL	MULBERRY LANE
5	MULBERRY LANE	LOCUST PLACE	APPLE BLOSSOM LANE
6	RUBY STREET [1]	26253 RUBY STREET	MAIN STREET
8	OAK ROAD	WATSON CUTOFF	MILL STREET
9A	GORMAN COURT	GORMAN TRAIL	CUL-DE-SAC
9C	CEDAR COURT	WINFIELD ROAD	CUL-DE-SAC
10	COMPASS LANE	MILL STREET	HERBERT PLACE
11	ROSE LANE	TULIP AVENUE	LILAC AVENUE
12	TULIP AVENUE	BLUEBELL LANE	DAFFODIL LANE
13	MARRIGOLD LANE	JASMINE LANE	VIOLET LANE
14	TAFT STREET	COURT STREET	ROOSEVELT STREET
7	MAIN STREET [2]	RUBY STREET	WILL CENTER ROAD
9B	BRADFORD COURT	WINFIELD ROAD	CUL-DE-SAC
15	LINDEN AVENUE [3]	MARGARET STREET	MAIN STREET
16	TEMP. GOLF CART PATH	WILSON STREET	TOWNE CENTER WAY

NOTES:

1.) INCLUDES RIBBON DRIVE AND COUNTY FAIR STUBS
2.) INCLUDES WILL CENTER STORM SEWER
3.) INCLUDES HERBERT PLACE STORM SEWER

PREPARED BY:

Robinson ENGINEERING

© COPYRIGHT 2021

ILLINOIS DESIGN FIRM REGISTRATION NO. 184001128.

PROJECT NO. 21-R0614

SHEET NO. 1 OF 1

21-R0614-LMAP-01 - LOC MAP